City of No. Las Vegas
Building and Safety Dept.
2266 Civic Center Dr.
No. Las Vegas, Nevada 89030
(702)633-1550

Handicap Ramp Ansi 117.1-1992

B-119	1 of 1	2-1-95

City of No. Las Vegas
Building and Safety Dept.
2266 Civic Center Dr.
No. Las Vegas, Nevada 89030
(702)633-1550

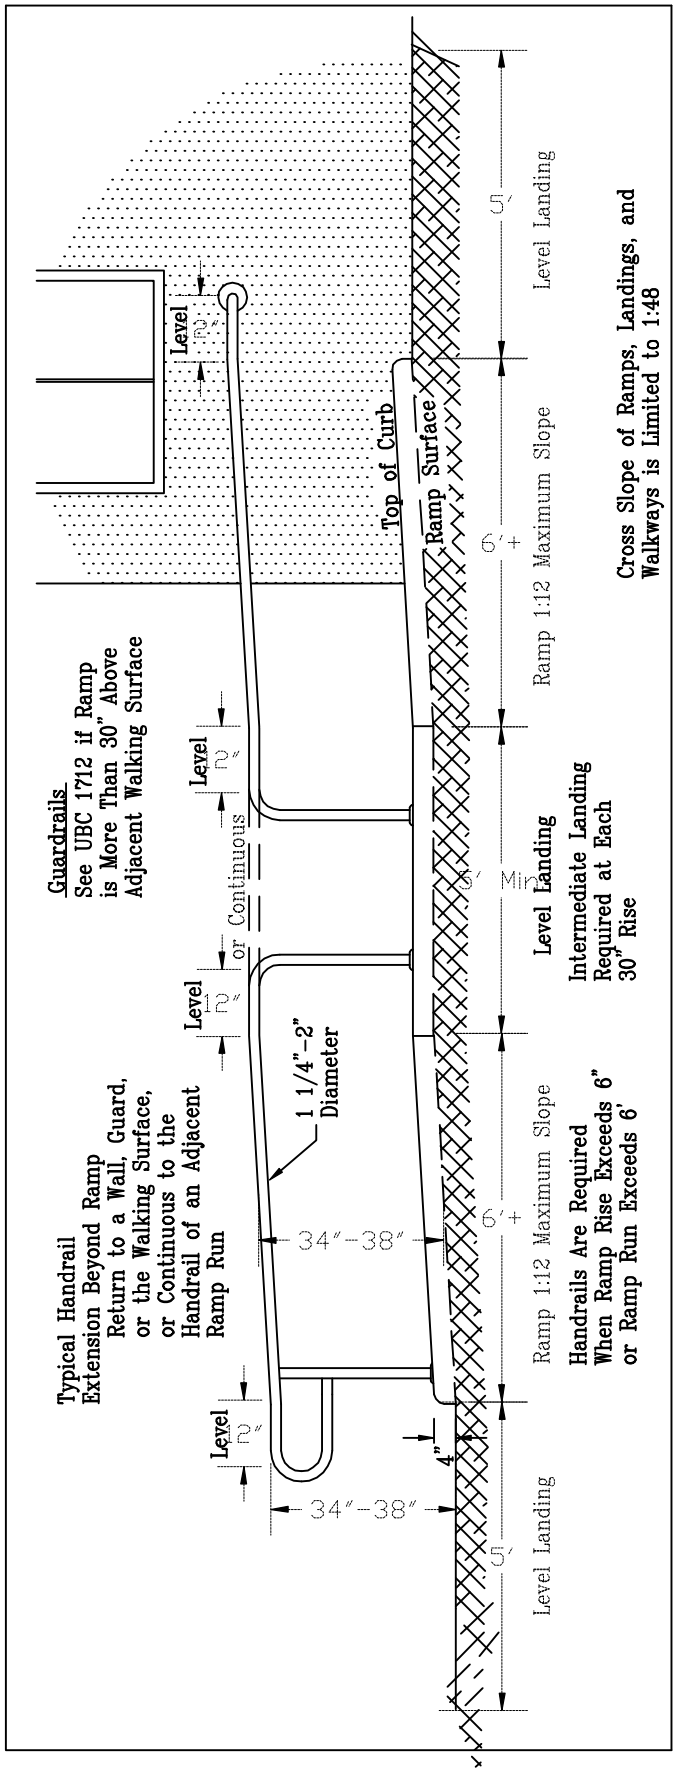

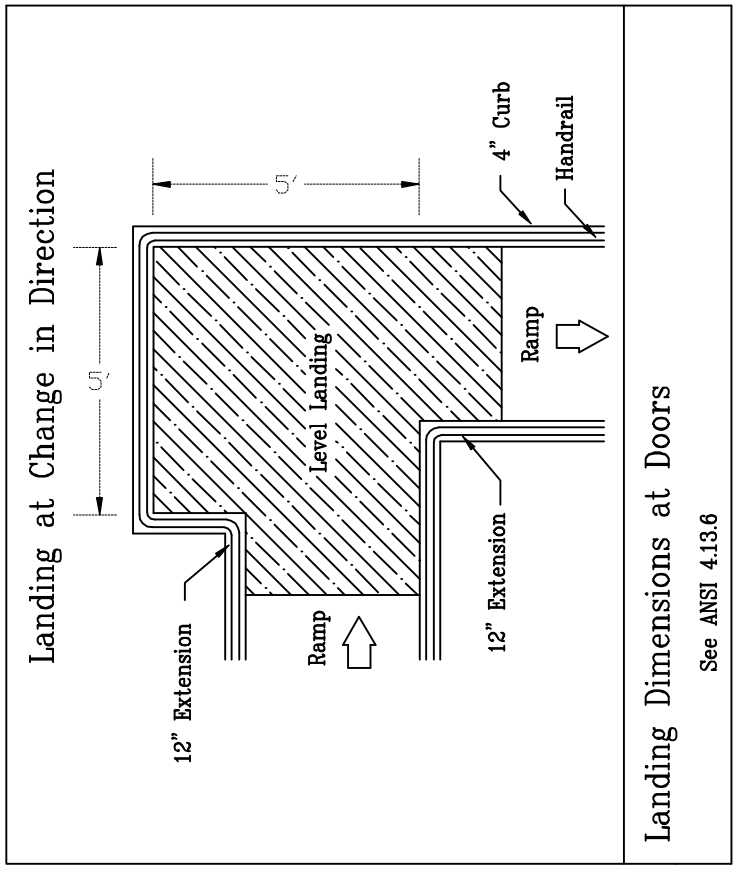

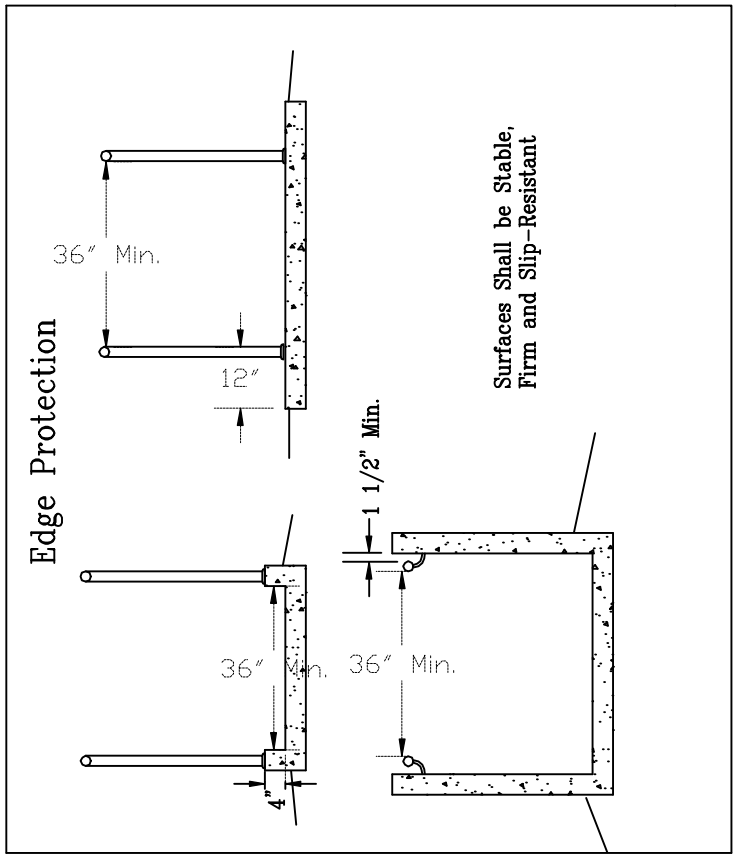

A Slope of Less Than 1:20 is not a Ramp and Need Not Comply with this Standard.

GULICK